KASTURBA NURSING COLLEGE, SEWAGRAM

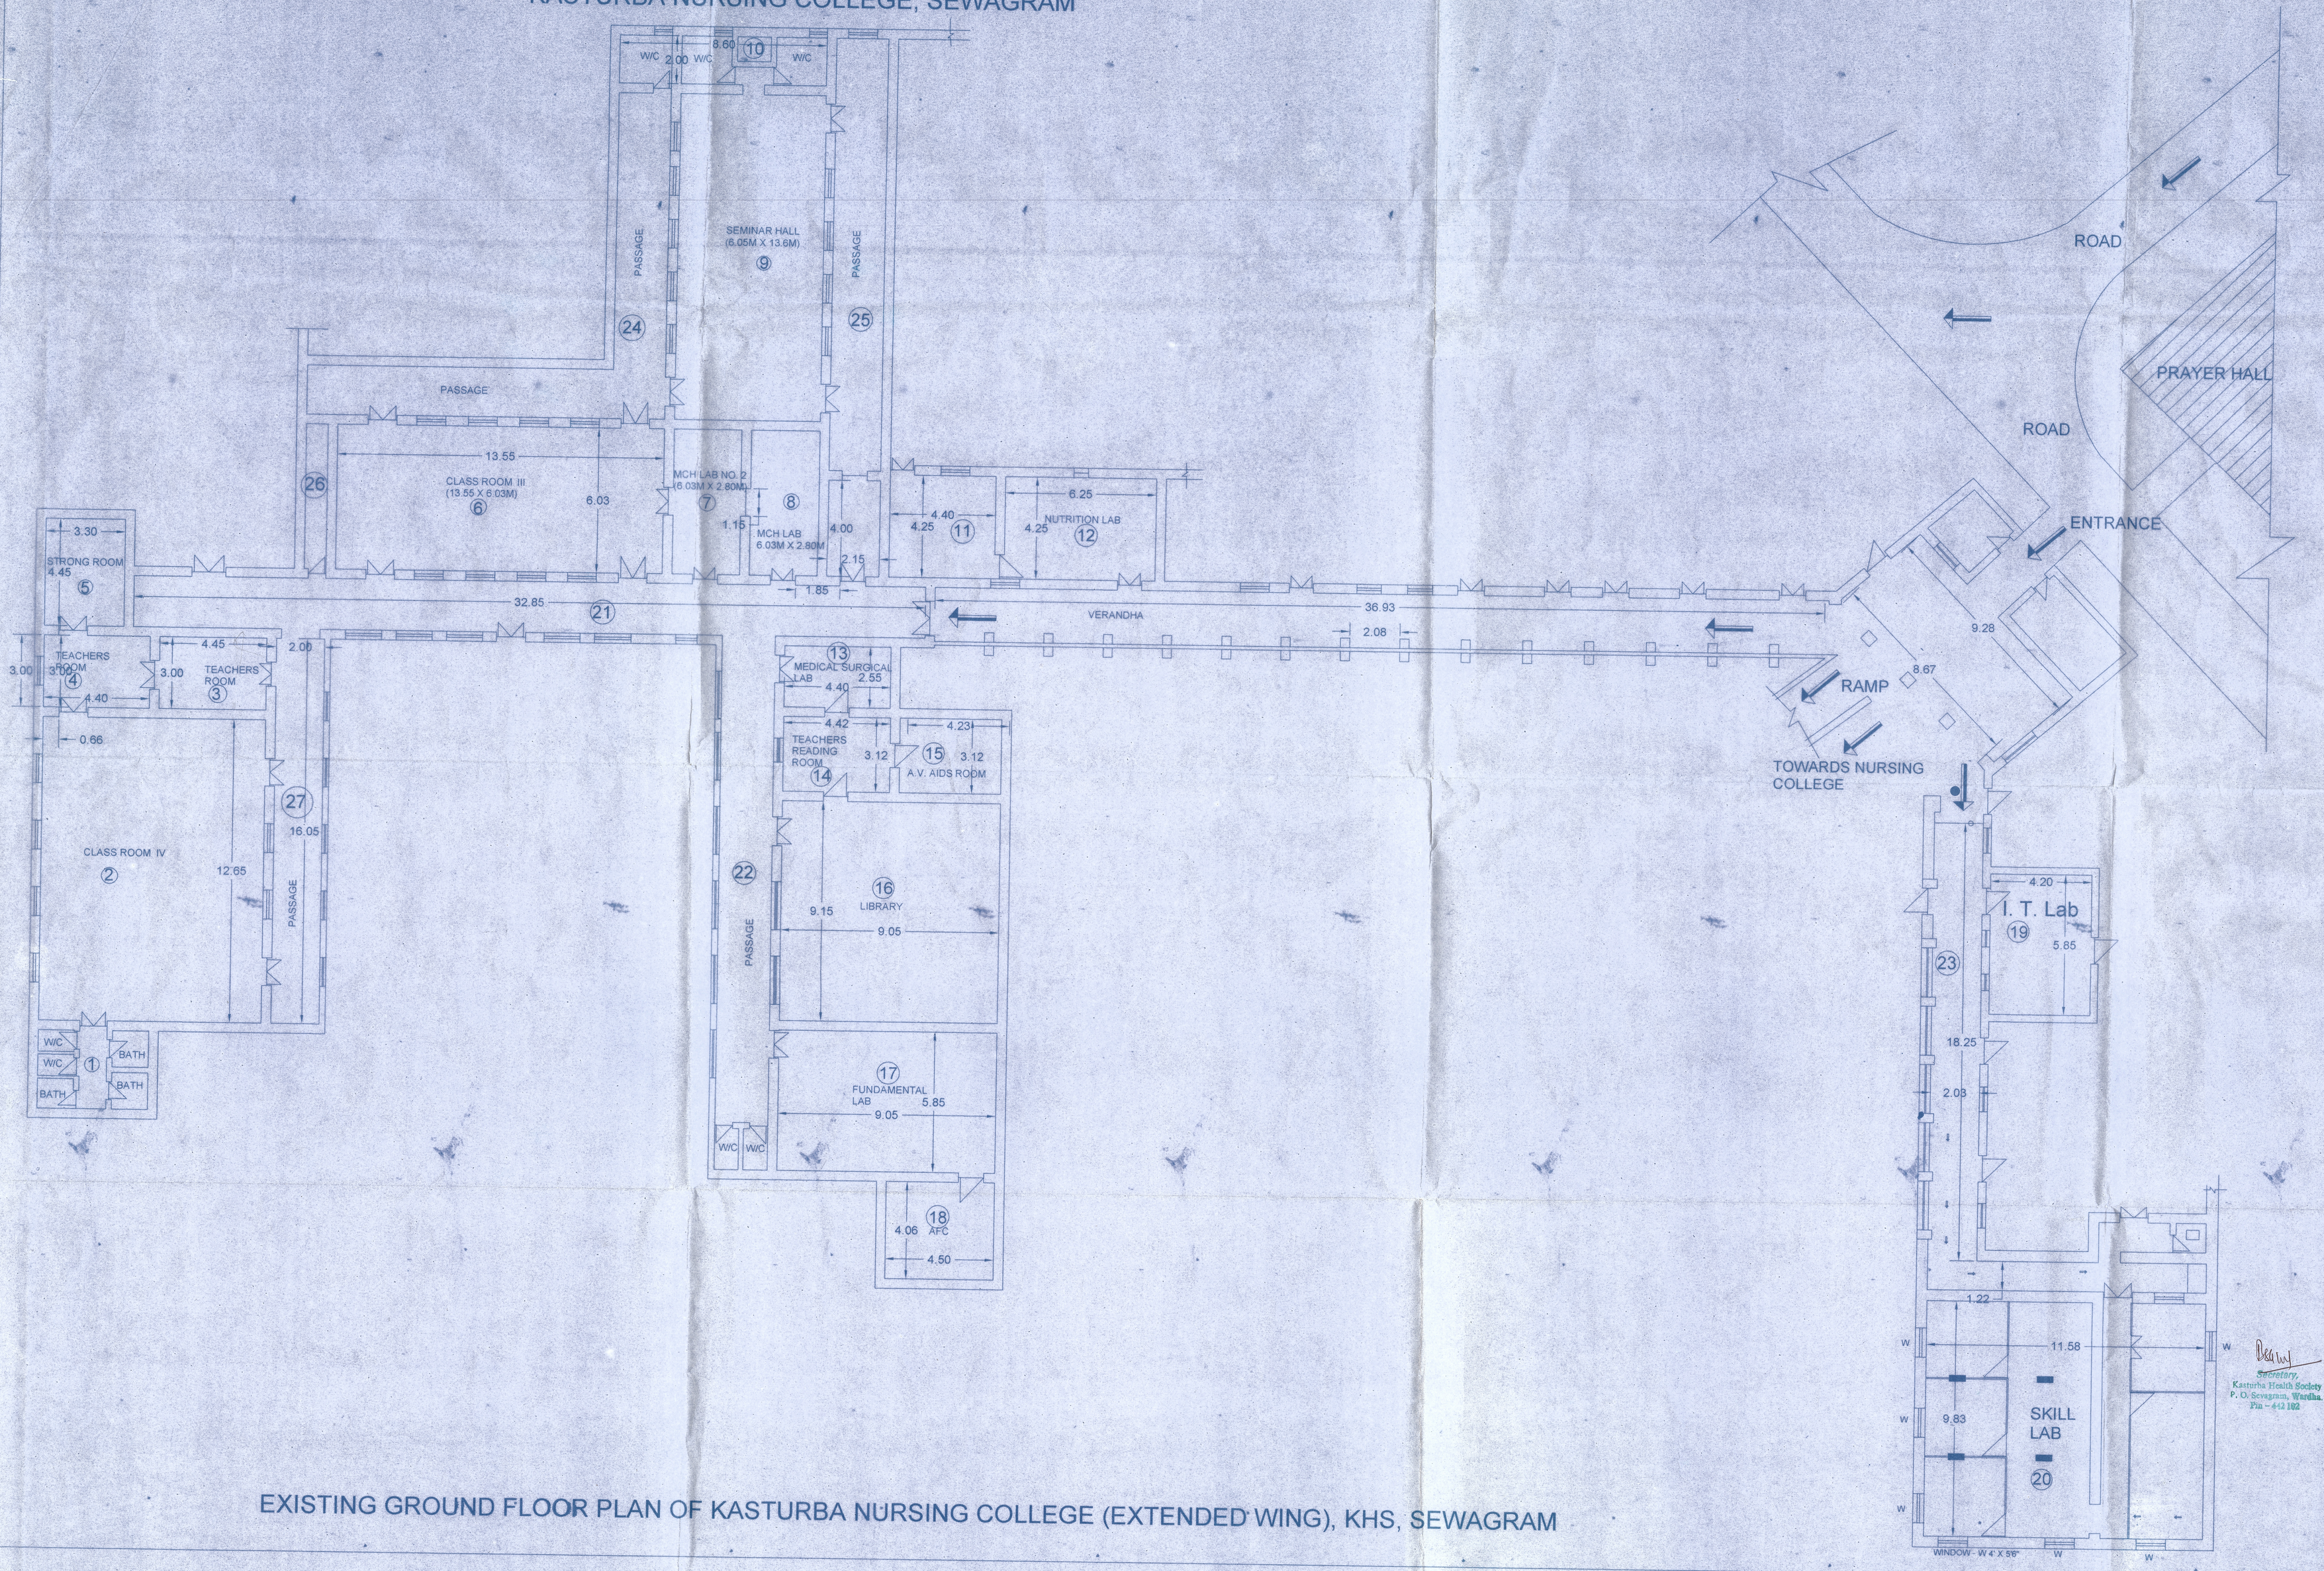

A	FLOOR AREA STATEMENT/CARPET AREA AS PER SR. NOS.	
	1. TOILET	=15.06M2
	2. CLASS ROOM IV	=117.01M2
	3. TEACHERS ROOM	=13.35M2
	4. TEACHERS ROOM	=13.35M2
	5. STRONG ROOM	=14.69M2
	6. CLASS ROOM III	=81.79M2
	7. MCH LAB NO.2	=16.88M2
	8. MCH LAB	=16.88M2
	9 SEMINAR HALL	=8.60M2
	10. TOILET	=17.20M2
	11. ROOM	=18.70M2
	12. NUTRITION LAB	=26.56M2
	13. MEDICAL SURGICAL	=11.22M2
	14. TEACHERS READING ROOM	=13.79M2
	15. A. V. AIDS ROOM	=13.20M2
	16 LIBRARY	=82.81M2
	17. FUNDAMENTAL	=52.94M2
	18. AFC	=18.27M2
	19. I. T. LAB	=24.57M2
	20. SKILL LAB	=113.83M2
	21 PASSAGE	= 223.74M2
	22 PASSAGE	= 48.89M2
	23 PASSAGE	= 58.43M2
	24 PASSAGE	= 55.27M2
	25 PASSAGE	= 38.76M2
	26 PASSAGE	= 5.76M2
	27 PASSAGE	= 32.9M2
	28 TOTAL FLOOR AREA	= 690.62M2
B	29 TOTAL PLINTH AREA	= 1516.89M2

1 Sq mt = 10.764 Sq ft

Secretary,
Kasturba Health Society
P. O. Sevagram, Wardha.
Pin - 442 102

EXISTING GROUND FLOOR PLAN OF KASTURBA NURSING COLLEGE (EXTENDED WING), KHS, SEVAGRAM

DATE : 21.08.2015

SCALE: 1:100

KASTURBA HEALTH SOCIETY
SEVAGRAM.442102

DRAWN BY : SHRI S.M. HIWASE

CHECKED BY : SHRI Y. M. KAMBLE

Chief Engineer
Kasturba Health Society,
SEVAGRAM, Dist. Wardha

N

EXISTING GROUND FLOOR PLAN OF KASTURBA NURSING COLLEGE (EXTENDED WING), KHS, SEVAGRAM